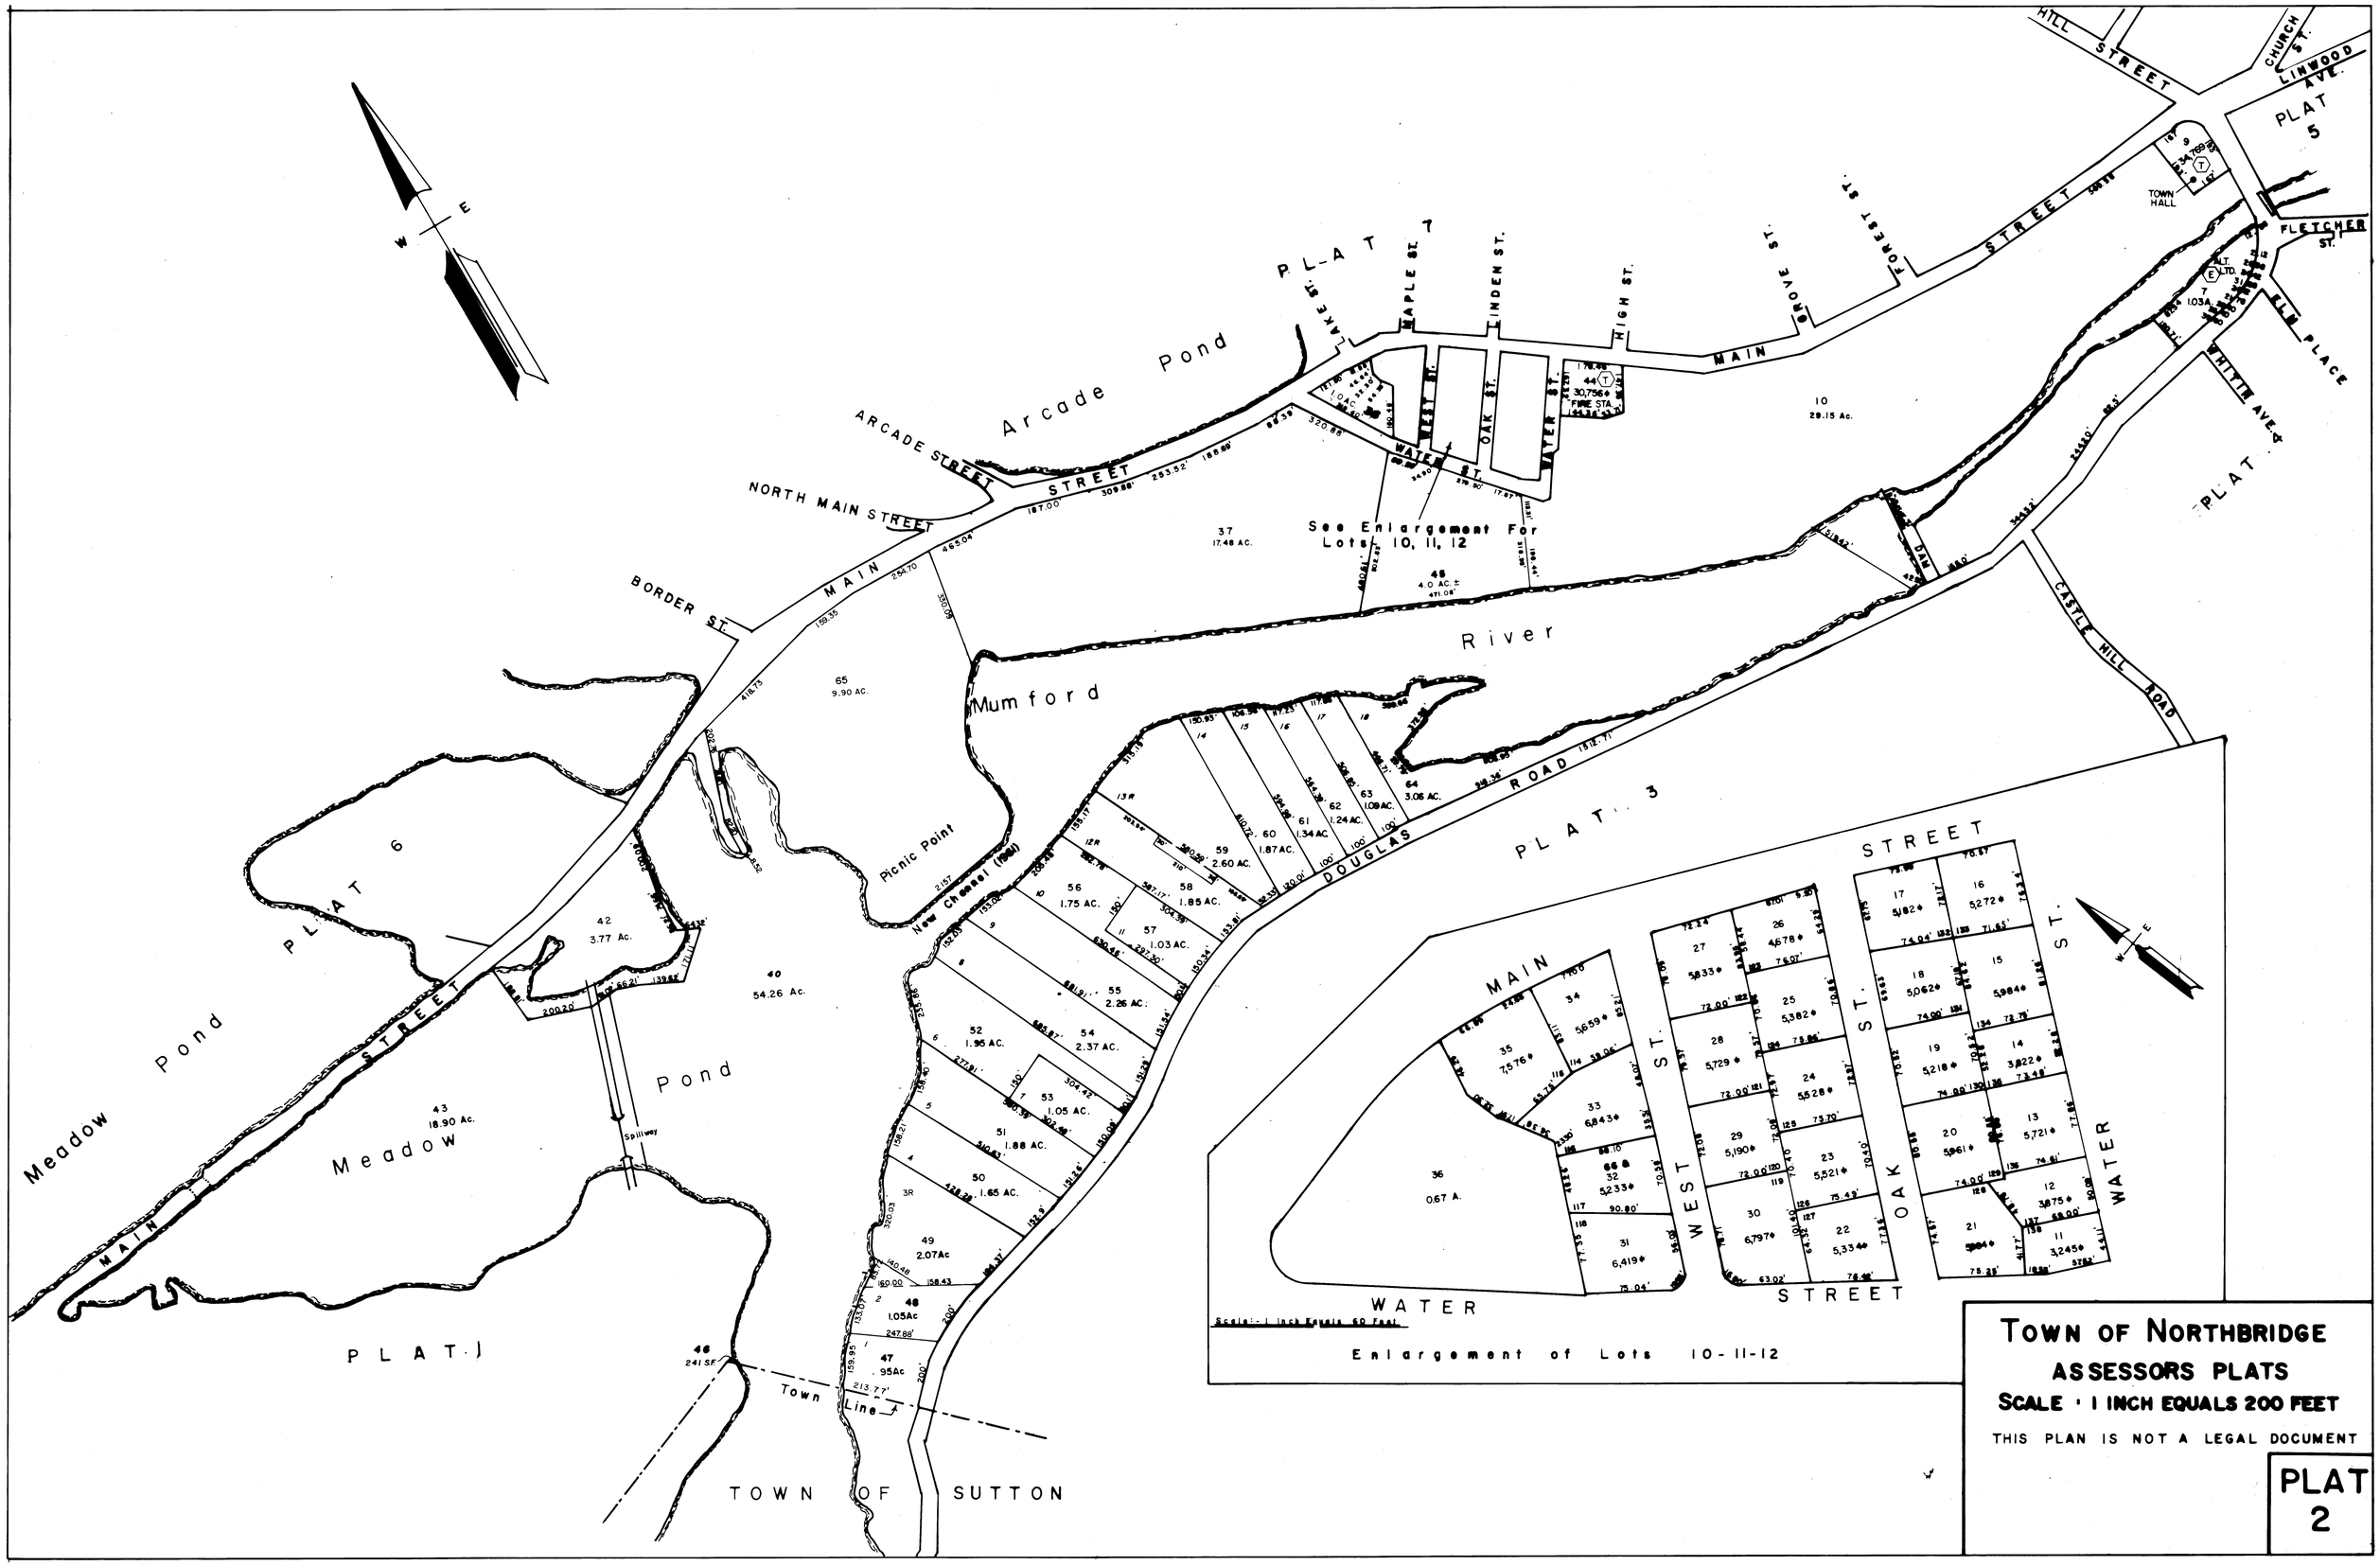

TOWN OF NORTHBRIDGE
ASSESSORS PLATS
SCALE · 1 INCH EQUALS 200 FEET
THIS PLAN IS NOT A LEGAL DOCUMENT
PLAT 2
PLAT 5
PLAT 7
PLAT 6
PLAT 1
PLAT 3
PLAT 4
Arcade Pond
Mumford River
Meadow Pond
Picnic Point
New Channel (1961)
Town Line
TOWN OF SUTTON
ARCADE STREET
NORTH MAIN STREET
BORDER ST.
MAIN STREET
LAKE ST.
MAPLE ST.
LINDEN ST.
HIGH ST.
GROVE ST.
FOREST ST.
HILL STREET
CHURCH ST.
LINWOOD AVE.
FLETCHER ST.
ELM PLACE
WHITIN AVE.
CASTLE HILL ROAD
DOUGLAS ROAD
WATER ST.
WEST ST.
OAK ST.
DAM
TOWN HALL
FIRE STA.
See Enlargement For Lots 10, 11, 12
Spillway
Enlargement of Lots 10-11-12
Scale:- 1 Inch Equals 60 Feet