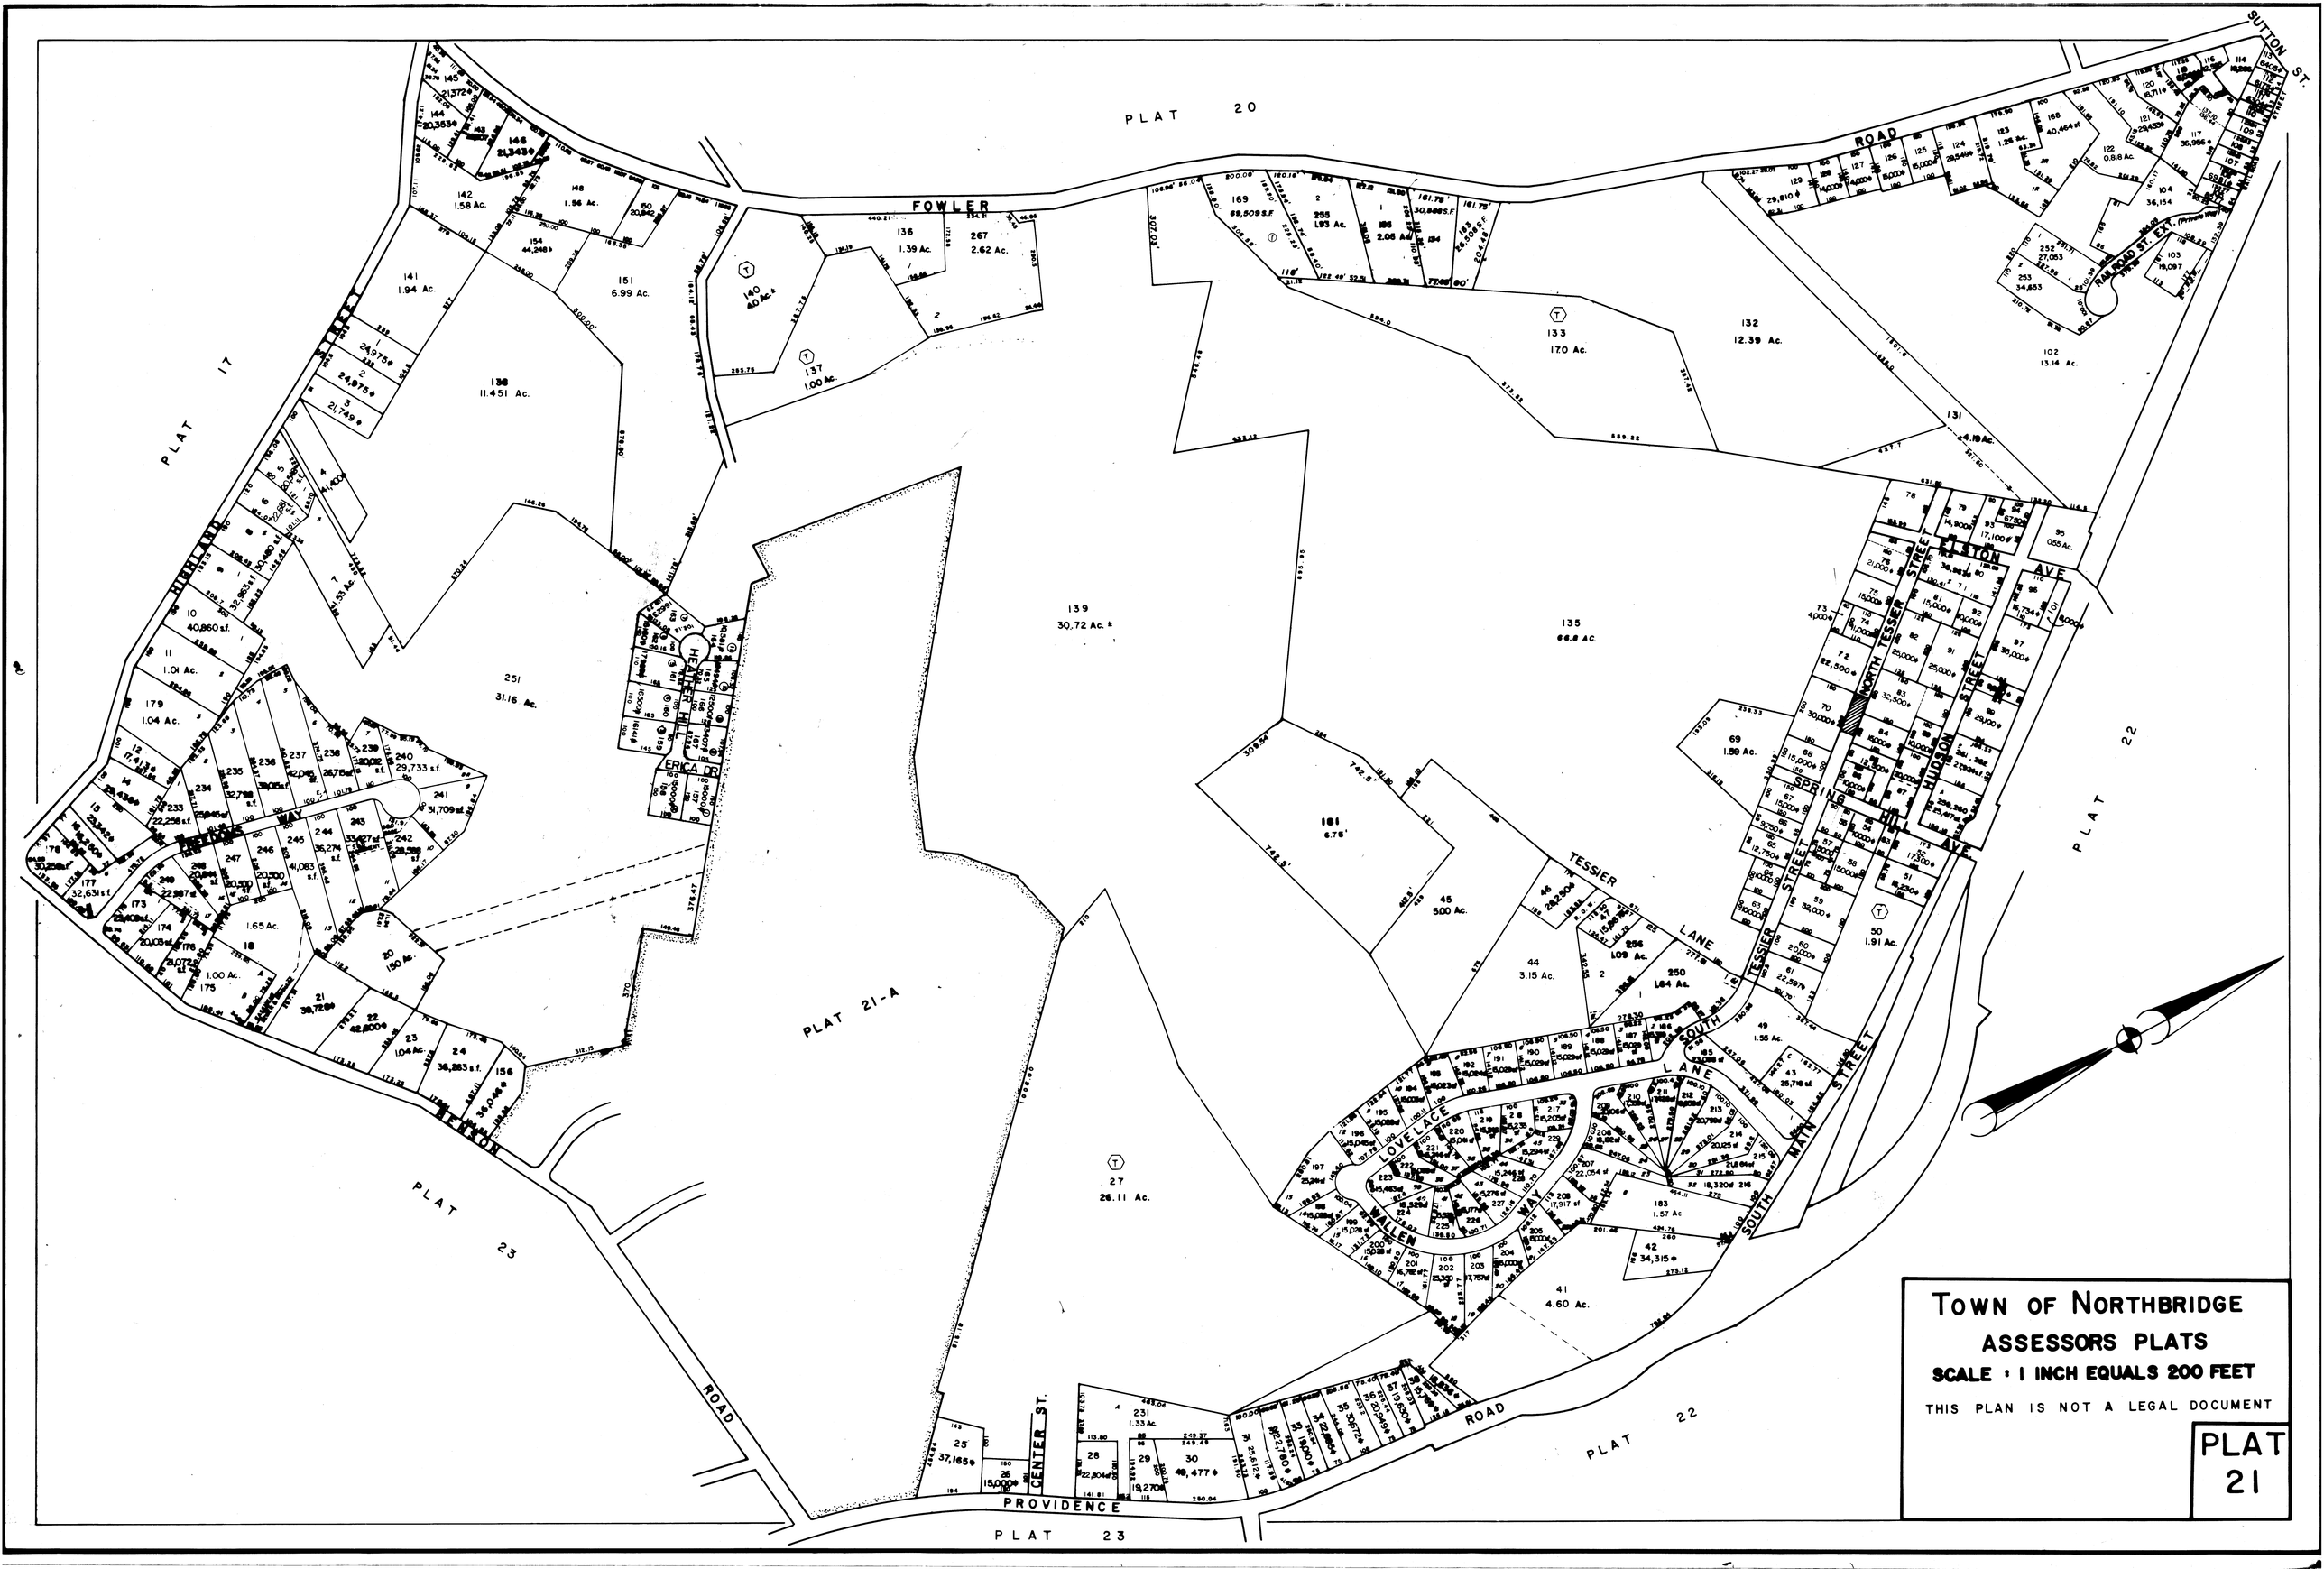
PLAT 20
FOWLER ROAD
SUTTON ST.
RAILROAD ST. EXT.
PLAT 17
HIGHLAND STREET
FREEDOMS WAY
HEATHER HILL
ERICA DR.
PLAT 21-A
BENSON ROAD
PLAT 23
CENTER ST.
PROVIDENCE ROAD
PLAT 22
TESSIER LANE
LOVELACE LANE
WALLEN WAY
SOUTH MAIN STREET
SPRING HILL AVE
NORTH TESSIER STREET
HUDSON STREET
ELSTON AVE
TOWN OF NORTHBRIDGE
ASSESSORS PLATS
SCALE : 1 INCH EQUALS 200 FEET
THIS PLAN IS NOT A LEGAL DOCUMENT
PLAT 21