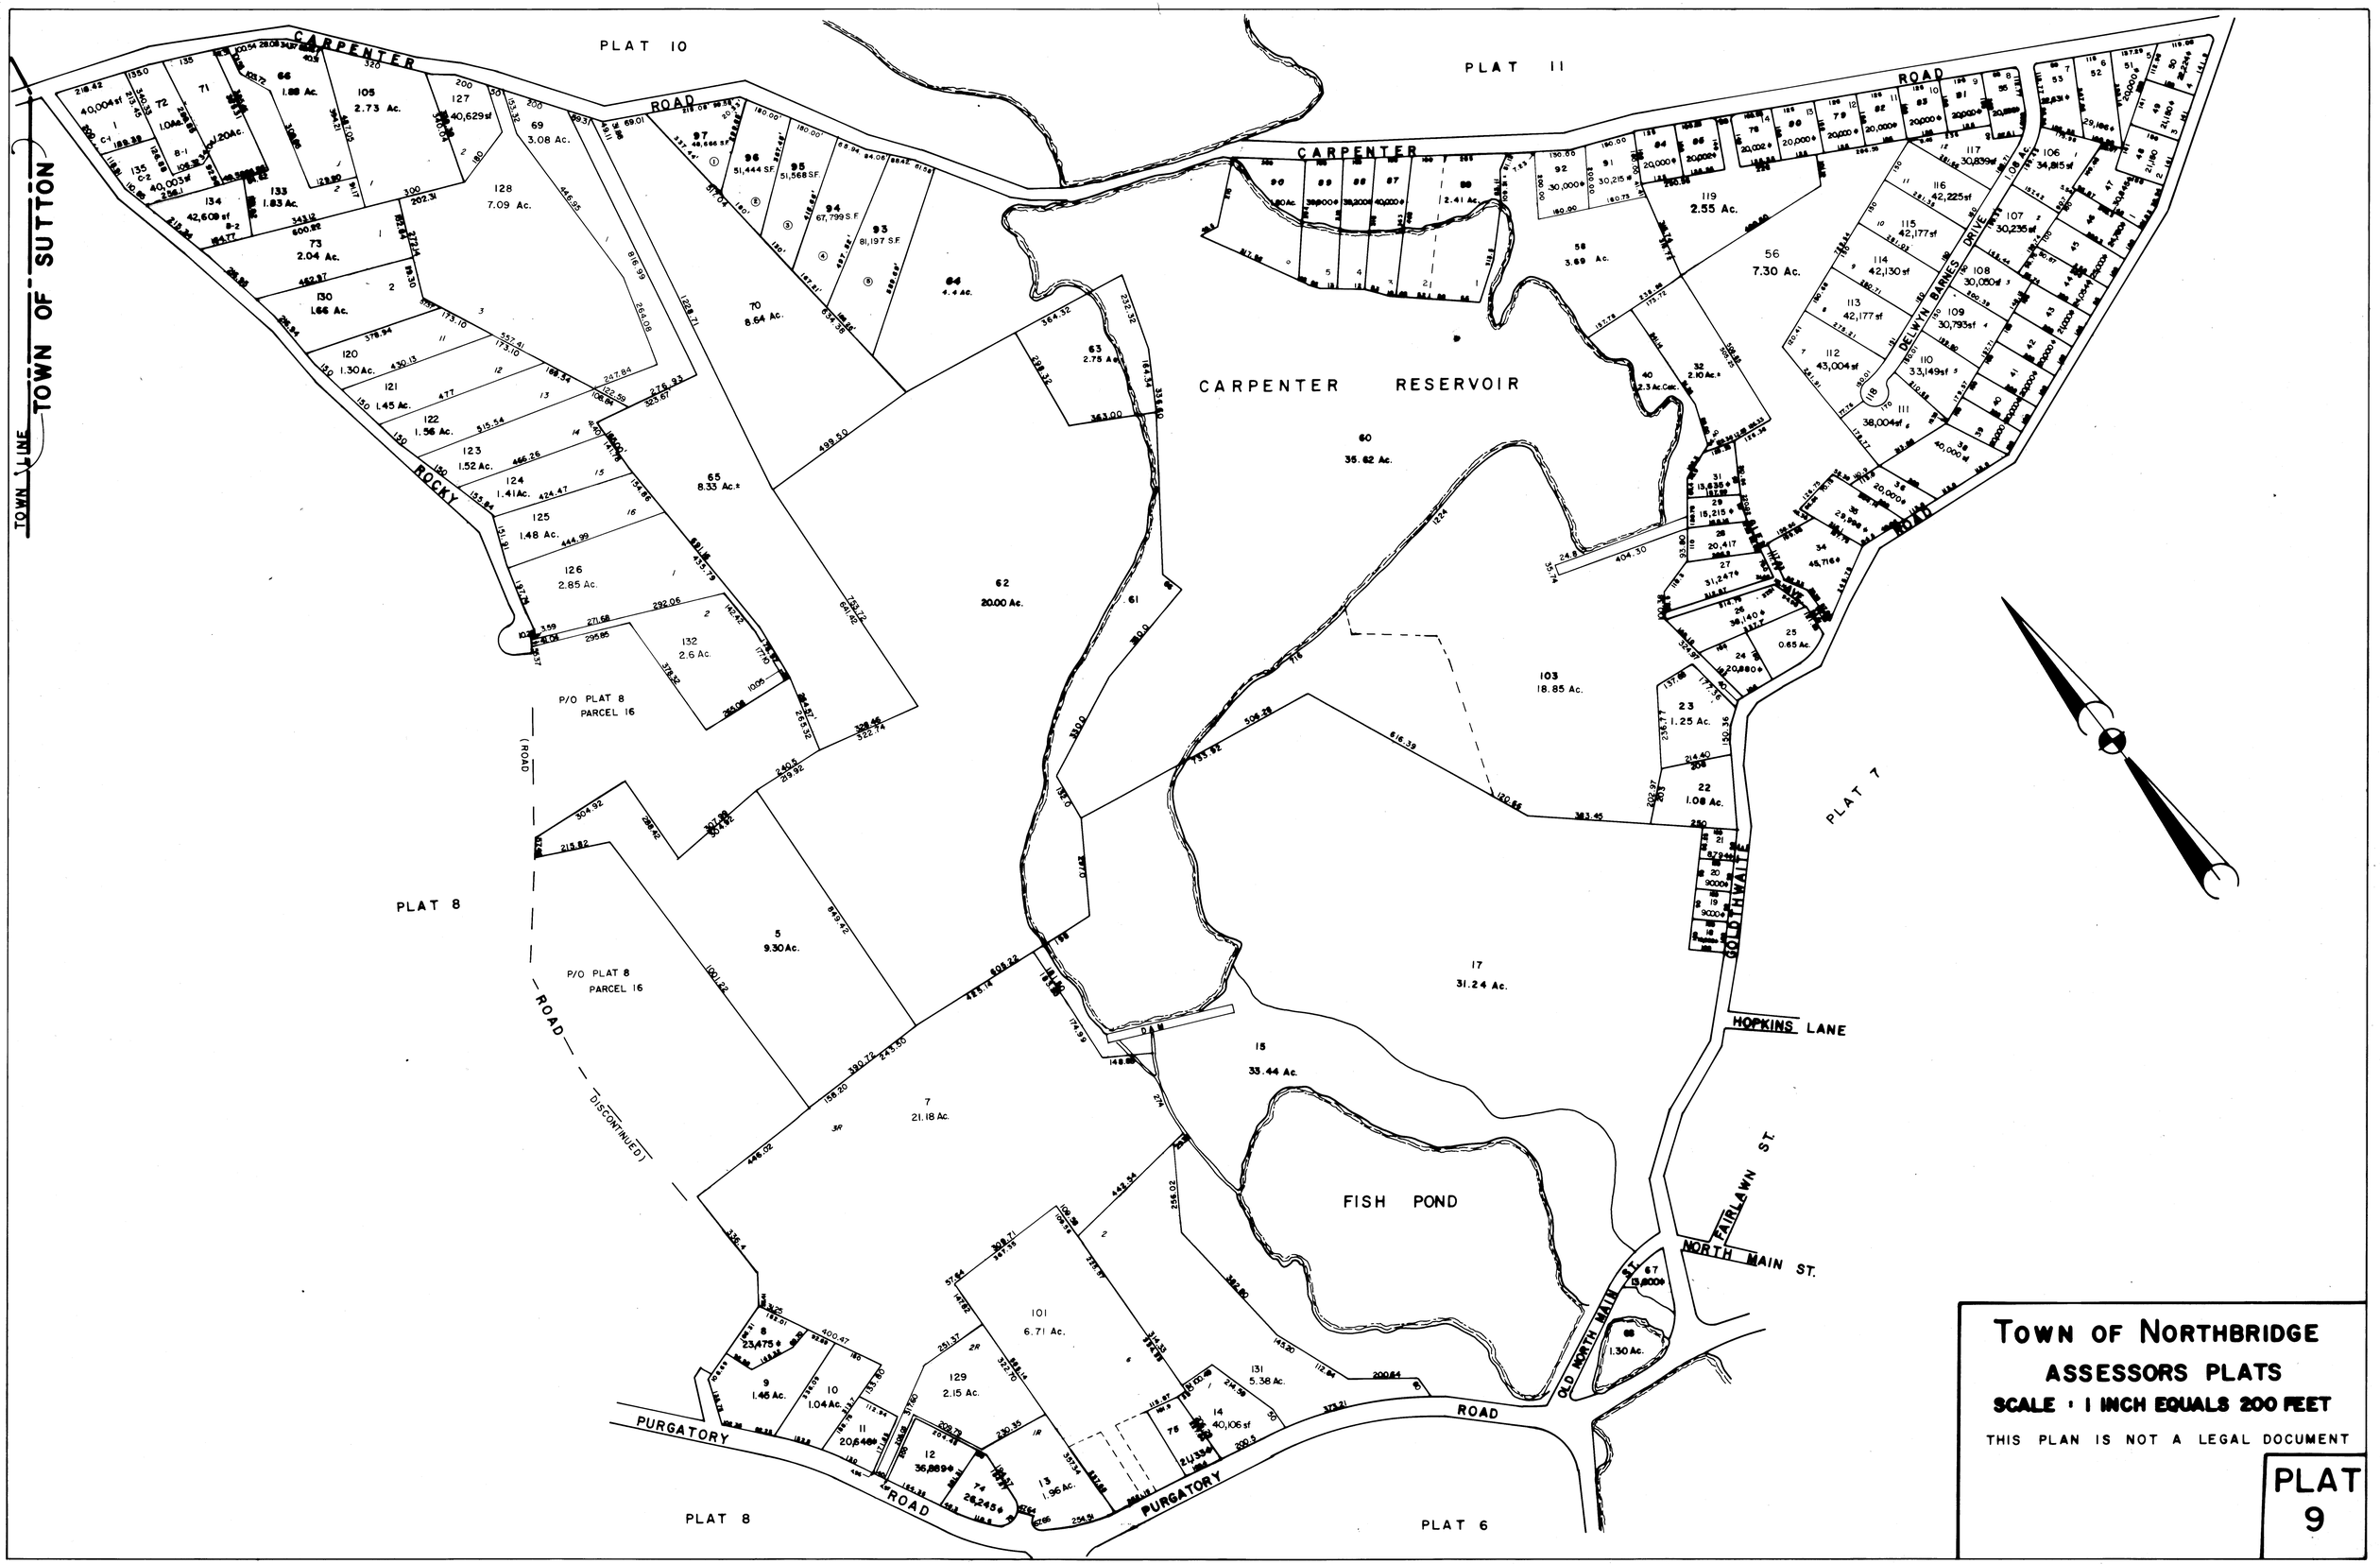
TOWN OF SUTTON
TOWN LINE
PLAT 10
PLAT 11
PLAT 8
PLAT 7
PLAT 6
CARPENTER ROAD
ROCKY ROAD
CARPENTER RESERVOIR
FISH POND
DELWIN BARNES DRIVE
GOLDTHWAITE ROAD
HOPKINS LANE
FAIRLAWN ST.
NORTH MAIN ST.
OLD NORTH MAIN ST.
PURGATORY ROAD
(ROAD DISCONTINUED)
P/O PLAT 8 PARCEL 16
TOWN OF NORTHBRIDGE
ASSESSORS PLATS
SCALE : 1 INCH EQUALS 200 FEET
THIS PLAN IS NOT A LEGAL DOCUMENT
PLAT 9